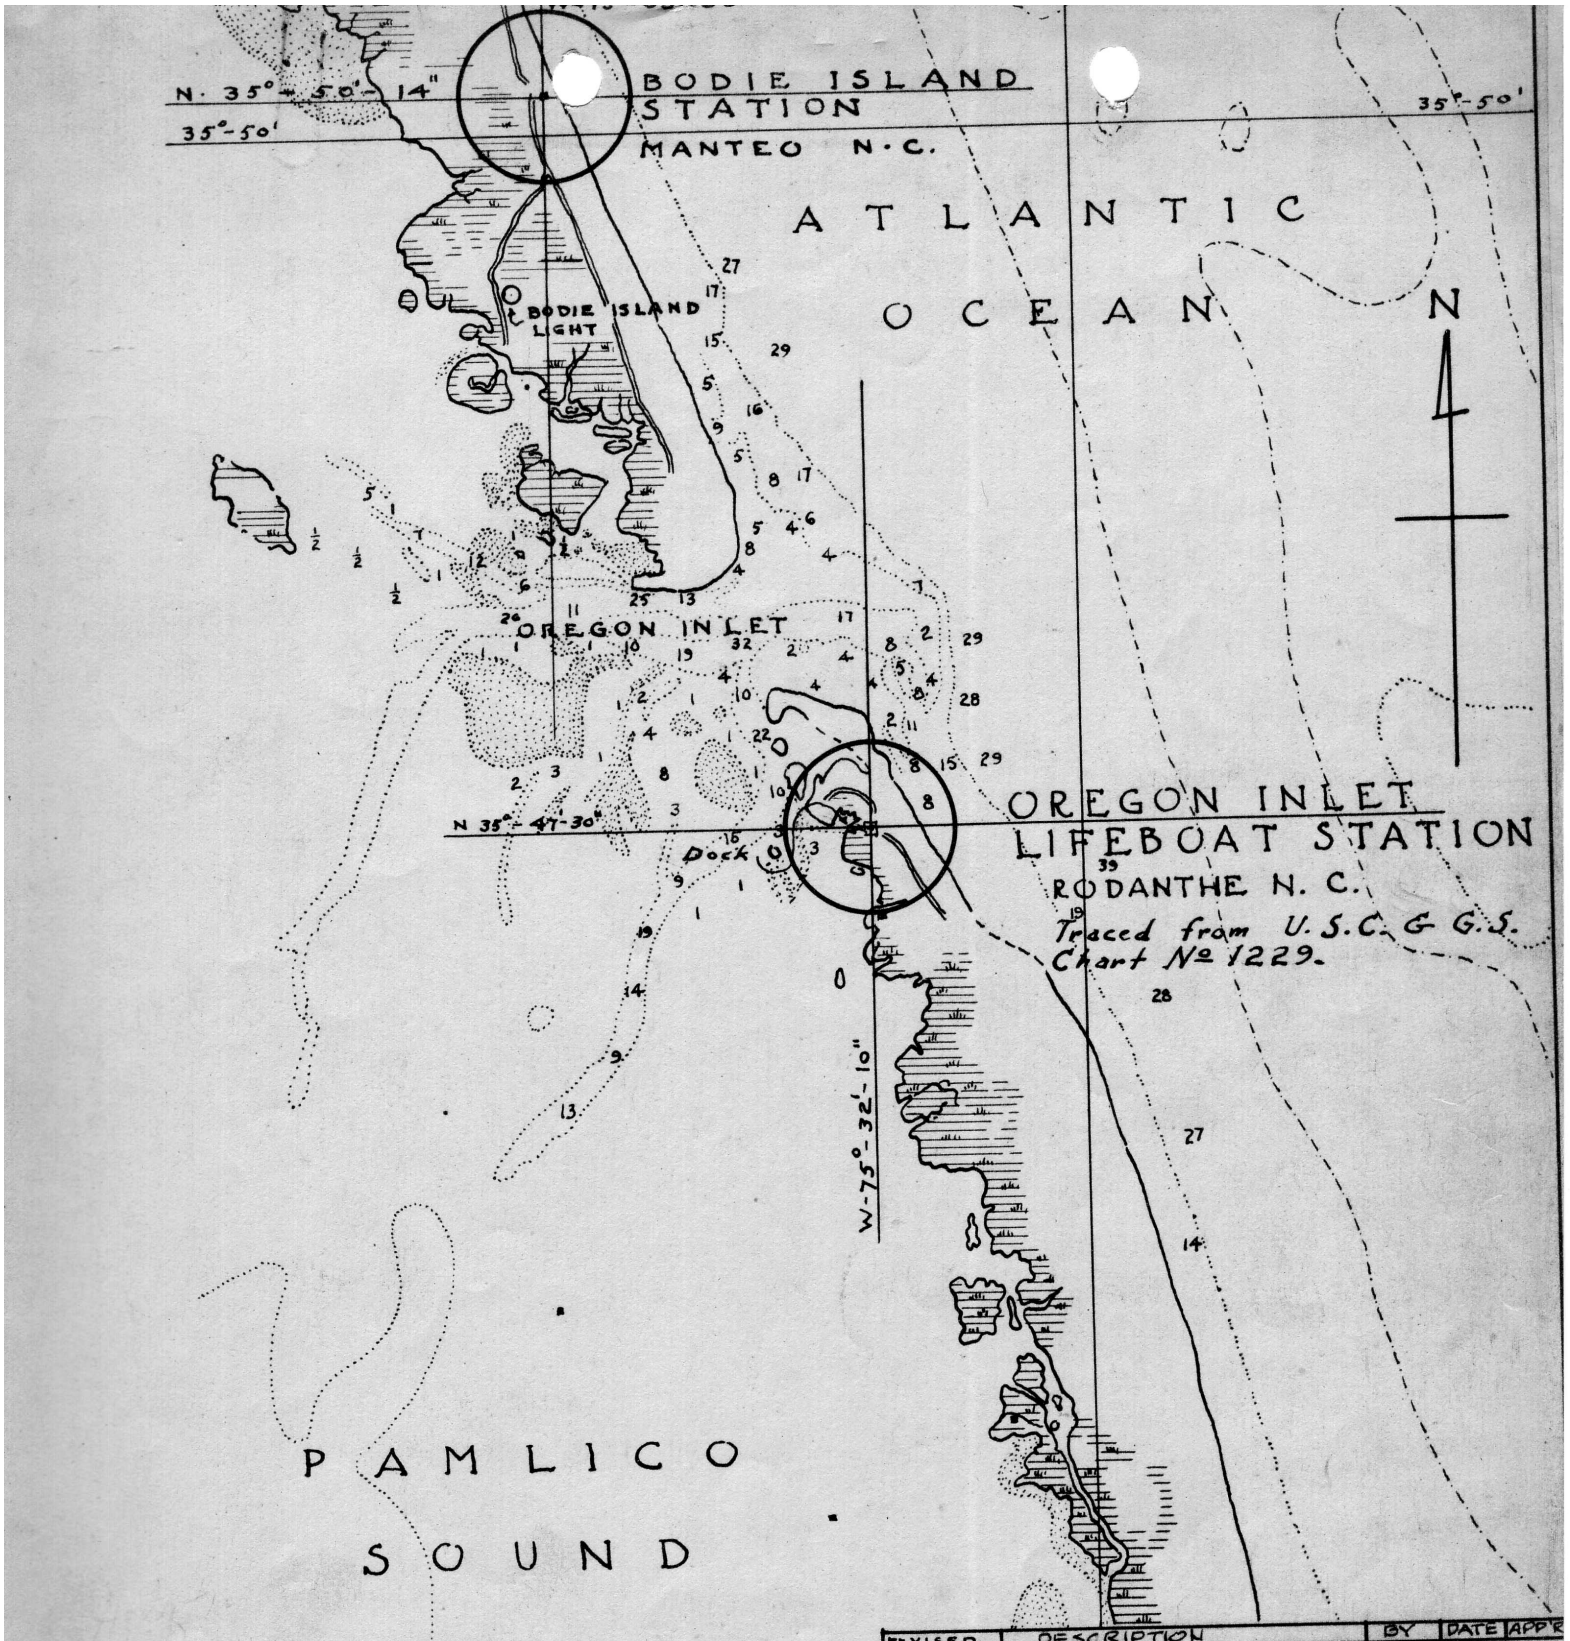

REVISED	DESCRIPTION	BY	DATE	APPR

BODIE ISLAND L.B. STATION AND OREGON INLET L.B. STATION

TRACED BY J.W.

· LOCATION MAP ·

UNITED STATES COAST GUARD
CIVIL ENGINEERING
NORFOLK DISTRICT NORFOLK, VA

SCALE 1 / 80 000

DATE JAN. 8, 1943

APPROVED

SR. CIVIL ENGINEER DISTRICT ENGINEER

SHEET 1 / OF 2

DRAWING No N.D. 176-21

Lat. N 35-42.9
Long. W. 75-33.8
Seacoast
on Island

Estab. 1848
1872

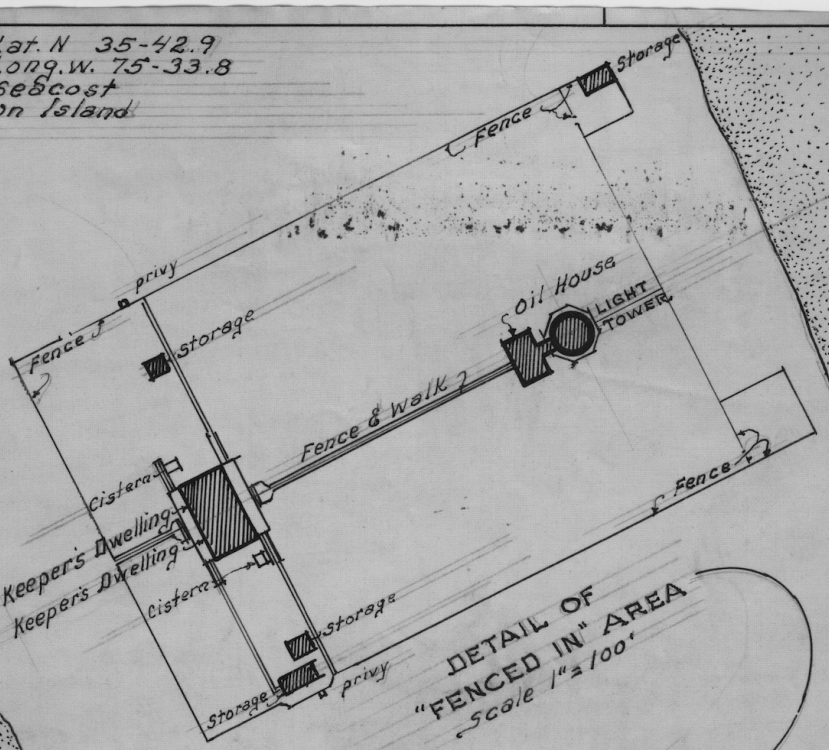

DETAIL OF
"FENCED IN" AREA
Scale 1" = 100'

ATLANTIC OCEAN

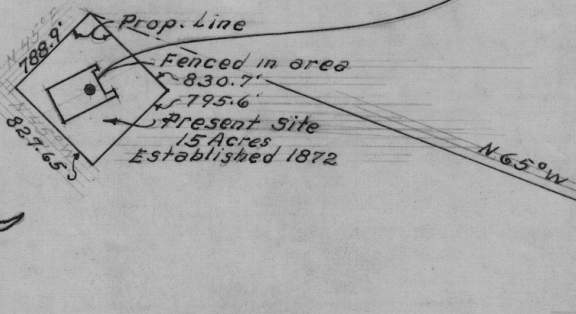

PLOT PLAN
Scale 1" = 20 Chains

N

G F Schumacher
AUTHENTICATED USCG CHIEF
OF DIVISION. DATE: 4-20-59

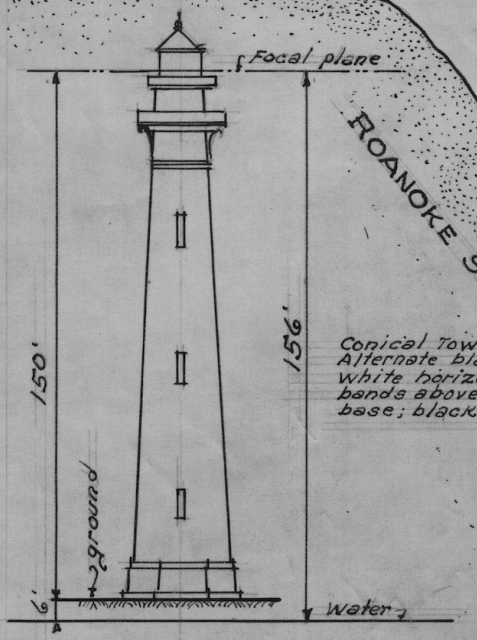

ELEVATION
Scale 1" = 50'

Note:
No Resident Keeper
Attended by personnel
from Nag's Head
Lifeboat Station

2708

REVIS.	DESCRIPTION	BY	DATE
	BODIE ISLAND, N.C. LIGHT STATION	Drawn by JLC	
	PLOT PLAN		
	UNITED STATES COAST GUARD CIVIL ENGINEERING NORFOLK DIST. ~ NORFOLK, VA	Scale As noted	
	Approved	Date: 5-10-44	
	Sr Civil Engr District Engr.	Sheet / of	
		Drawing No. LS-100	